


- [illegible]

PLATE MOUNTING DETAIL
(NOT TO SCALE)

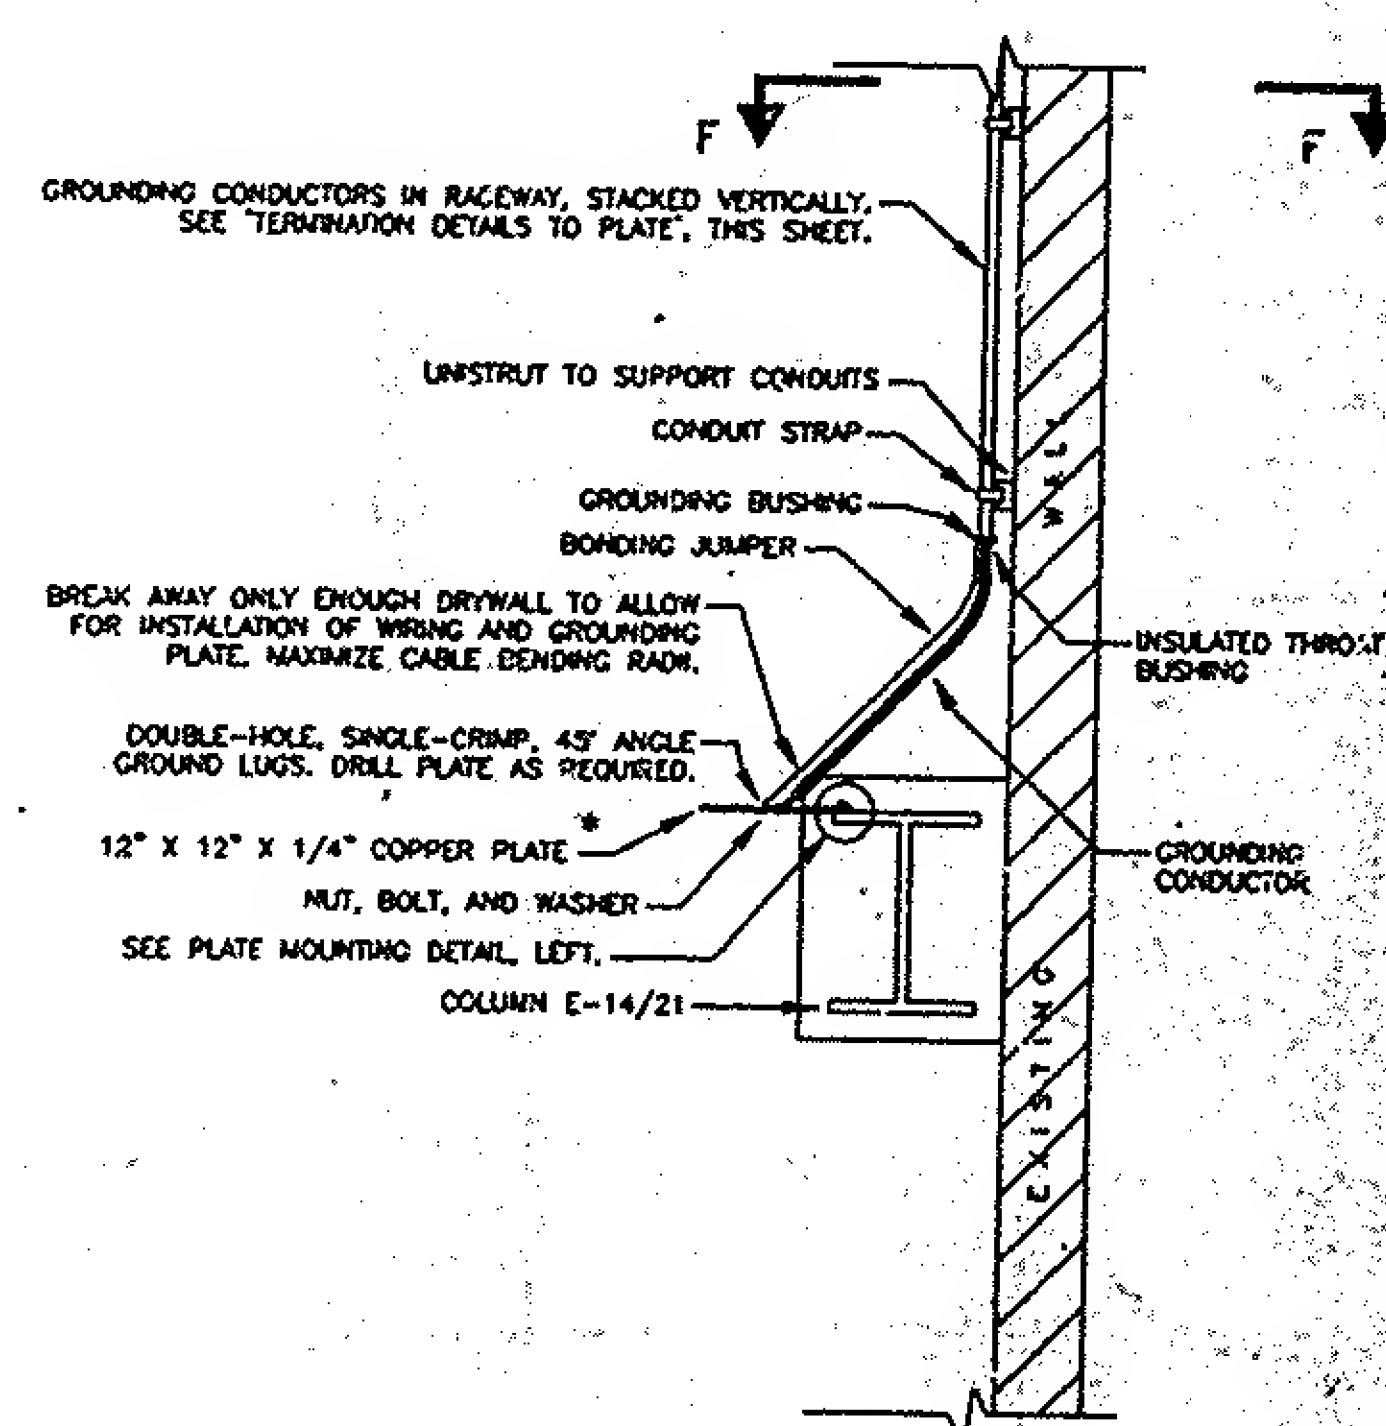

* EXOTHERMICALLY CONNECT 4 BRASS STUDS TO COLUMN E-14/21 FOR INSTALLATION OF PLATE.
SEE "PLATE MOUNTING DETAIL", LEFT.

GROUNDING PLATE/TERMINATIONS AT COLUMN E-14/21
(NOT TO SCALE)

[illegible]